
SHEET 1 OF 3 SHEETS

aer

WOLLOCHET HEIGHTS ESTATES

IN NW^4, SEC. 19, T 21 N., R 2 E., W. M.

1972845

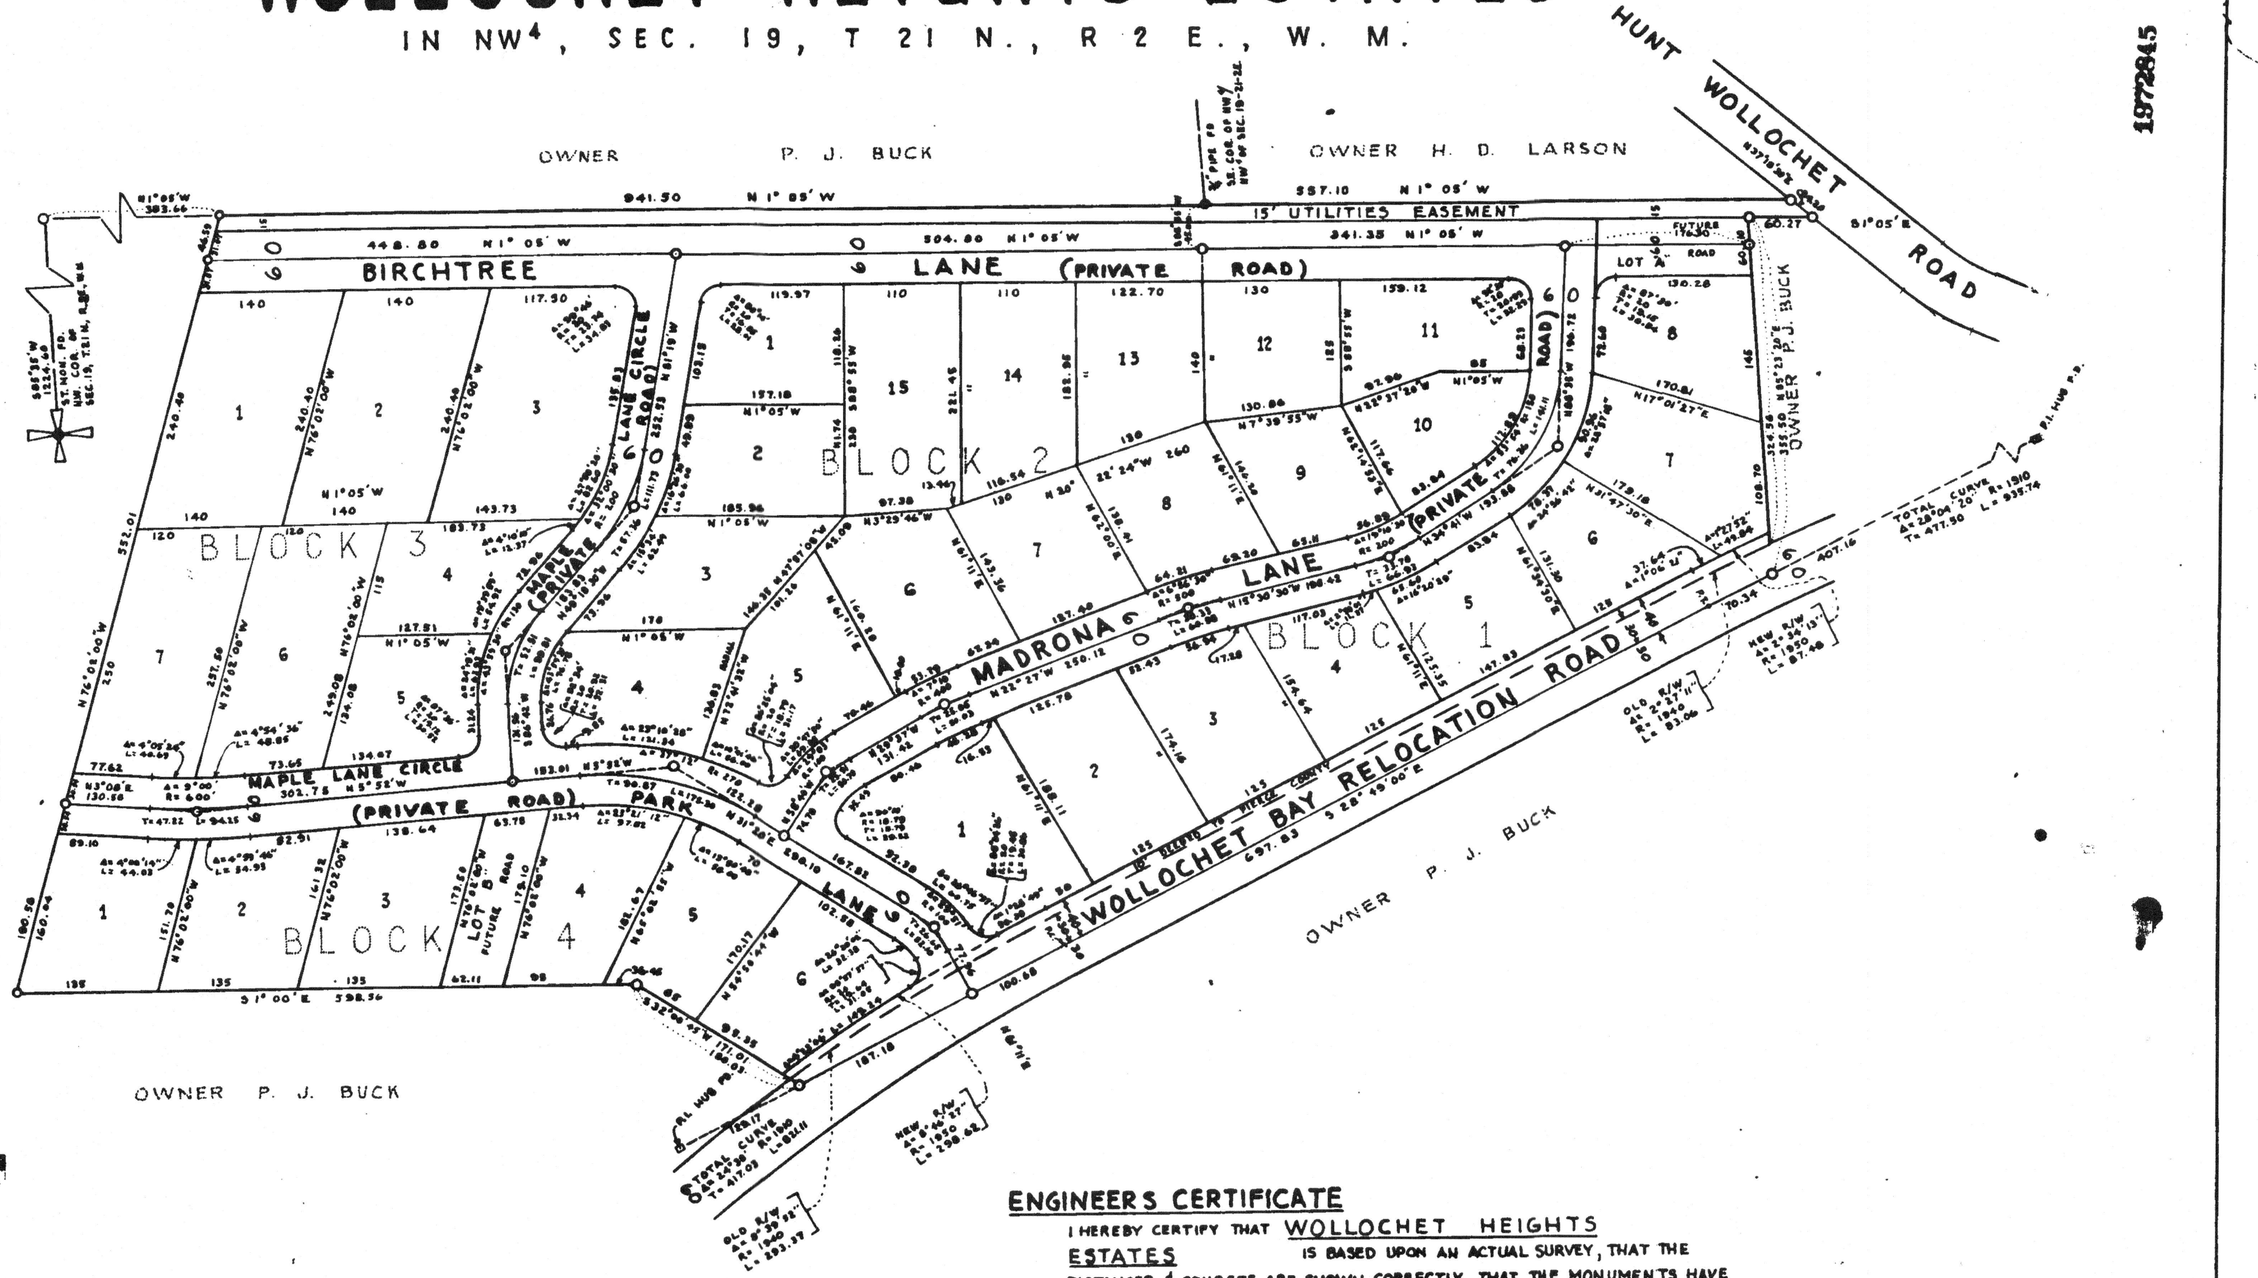

● FOUND MONUMENT
O SET MONUMENT
SCALE 1" = 100'

ENGINEERS CERTIFICATE

I HEREBY CERTIFY THAT WOLLOCHET HEIGHTS ESTATES IS BASED UPON AN ACTUAL SURVEY, THAT THE DISTANCES & COURSES ARE SHOWN CORRECTLY, THAT THE MONUMENTS HAVE BEEN SET & LOT CORNERS STAKED CORRECTLY ON THE GROUND, THAT I HAVE FULLY COMPILED WITH THE PROVISIONS OF THE STATUTES & OF THE REGULATIONS GOVERNING PLATTING. REGISTERED LAND SURVEYOR NO. 7875

RENEWAL NO. 232-03-0010450

May 11, 1962
DATE

Arne E. Miphinen

ARNE E. MIPHINEN
STATE OF WASHINGTON
REGISTERED
LAND SURVEYOR

1972845

21