
WOLLOCHET HEIGHTS ESTATES SECOND ADD.

IN THE NW1/4, SEC. 19, & THE SW1/4 SEC. 18, T.21N., R.2E., W.M.

SEE AUDITOR'S FILE:
BOUNDARY LINE REVISION AF# 8606120349
BOUNDARY LINE REVISION - AF# 8808300172

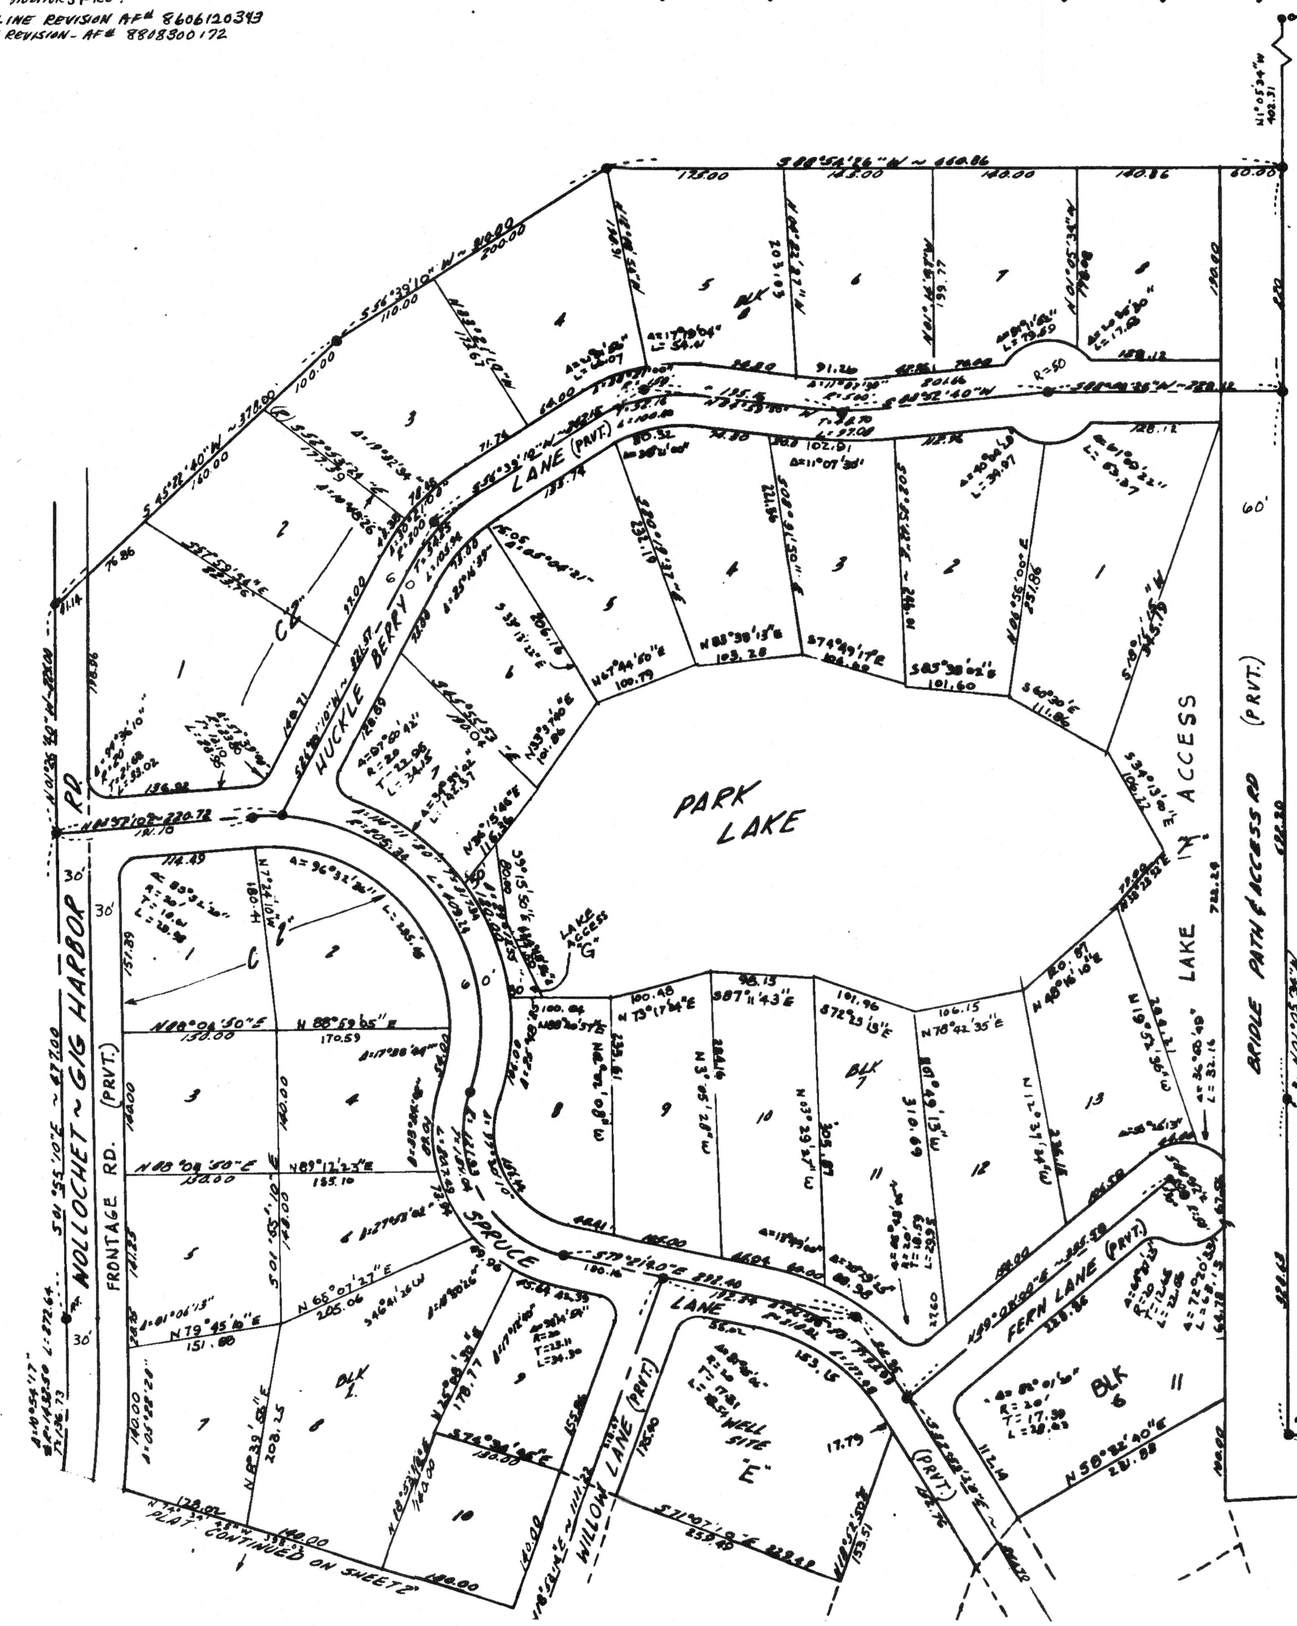

SCALE 1"=100'

LEGEND

- O MON. FOUND AS NOTED
- ● MON SET (CONCRETE) UNLESS NOTED OTHERWISE

NOTE:
A 20' DRAINAGE EASEMENT IS RESERVED ON ALL NATURAL DRAINAGE COURSES, BEING 10' ON EACH SIDE OF THE CENTER LINE OF SAID COURSES, FOR DRAINAGE AND INGRESS AND EGRESS MAINTENANCE.

J. A. GUSTAFSON

ARNE E. RIIPINEN
STATE OF WASHINGTON
LAND SURVEYOR

2082418

31

9-25-64